STANDARD TRACK LAYOUT

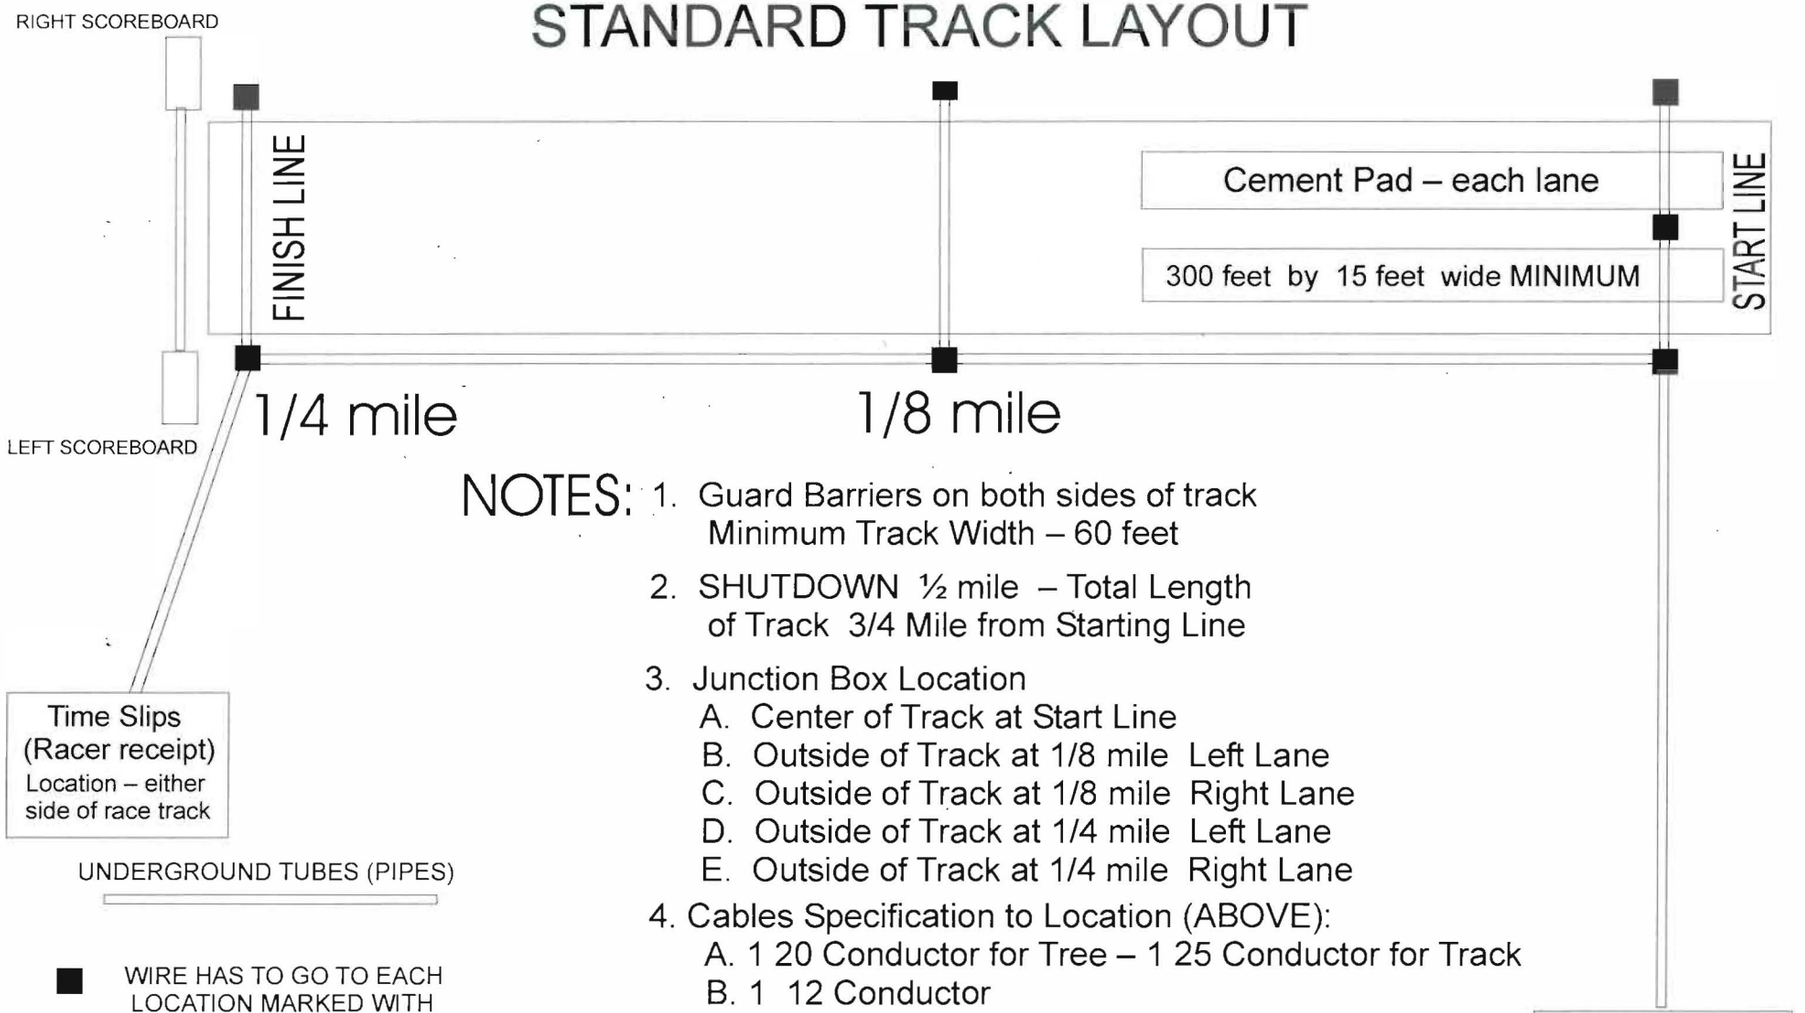

NOTES:

1. Guard Barriers on both sides of track
   Minimum Track Width – 60 feet
2. SHUTDOWN ½ mile – Total Length
   of Track 3/4 Mile from Starting Line
3. Junction Box Location
   A. Center of Track at Start Line
   B. Outside of Track at 1/8 mile Left Lane
   C. Outside of Track at 1/8 mile Right Lane
   D. Outside of Track at 1/4 mile Left Lane
   E. Outside of Track at 1/4 mile Right Lane
4. Cables Specification to Location (ABOVE):
   A. 1 20 Conductor for Tree – 1 25 Conductor for Track
   B. 1 12 Conductor
   C. 1 12 Conductor
   D. 1 12 Conductor
   E. 1 12 Conductor
5. Cables for Scoreboard and Timeslip Printer
   Both Timeslip Printer and Scoreboard

■ WIRE HAS TO GO TO EACH LOCATION MARKED WITH THIS BLACK SQUARE !

The Information in this drawing is based on other race tracks and insurance regulations.
Please check with your sanctioning body and insurance carrier before your final design is complete !

PORTA TREE TIMING SYSTEMS

DRAWING IS **NOT TO SCALE**